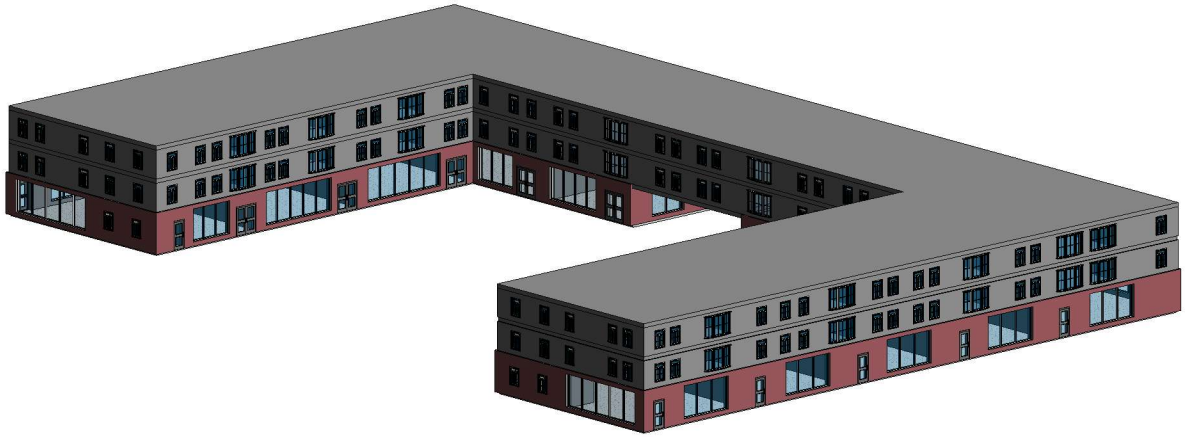

1 3D View (Front)

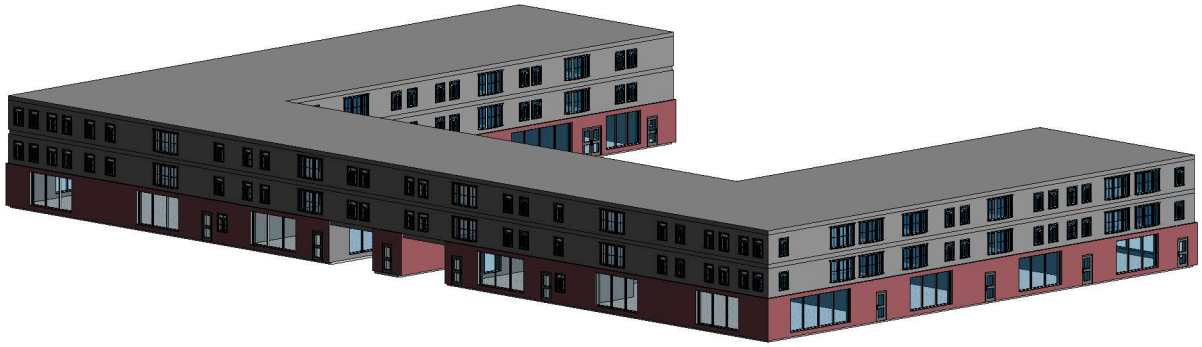

2 3D View (Back)

AUTODESK

www.autodesk.com/revit

Consultant
Address
Address
Address
Phone

Consultant
Address
Address
Address
Phone

Consultant
Address
Address
Address
Phone

Consultant
Address
Address
Address
Phone

Consultant
Address
Address
Address
Phone

No.	Description	Date

CEM 4446

Rodanthe Mixed-Use Building

3D Views

Project Number	Team B
Date	3-19-21
Drawn By	Sam Bohaty
Checked By	Cameron Wetzler

A101

Scale

3/17/2021 1:09:18 PM

1 Level 1
1/16" = 1'-0"

2 Level 2
1/16" = 1'-0"

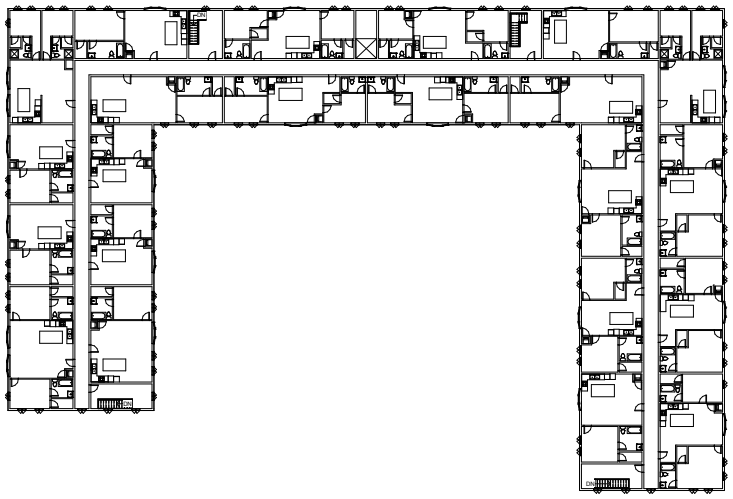

3 Level 3
1/16" = 1'-0"

AUTODESK.

www.autodesk.com/revit

Consultant
Address
Address
Address
Phone

Consultant
Address
Address
Address
Phone

Consultant
Address
Address
Address
Phone

Consultant
Address
Address
Address
Phone

Consultant
Address
Address
Address
Phone

No.	Description	Date

CEM 4446

Rodanthe
Mixed-Use Building

Floor Plans

Project Number	Team B
Date	3-19-21
Drawn By	Sam Bohaty
Checked By	Cameron Wetzler

A102

Scale	1/16" = 1'-0"

4/12/2021 4:59:13 PM

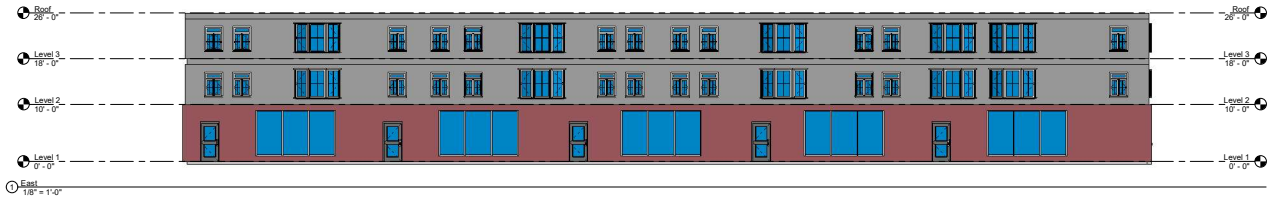

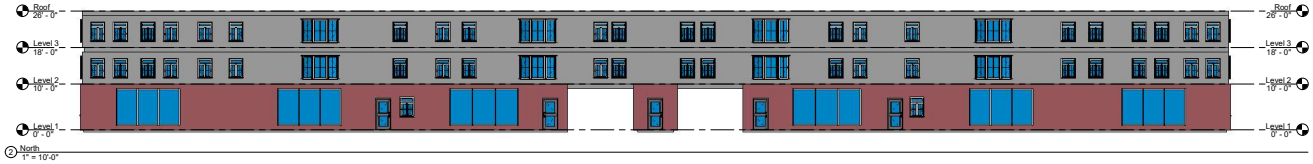

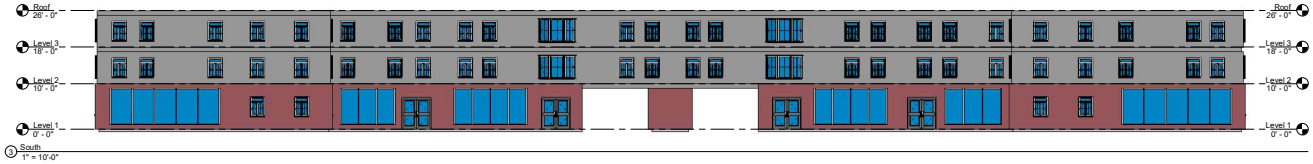

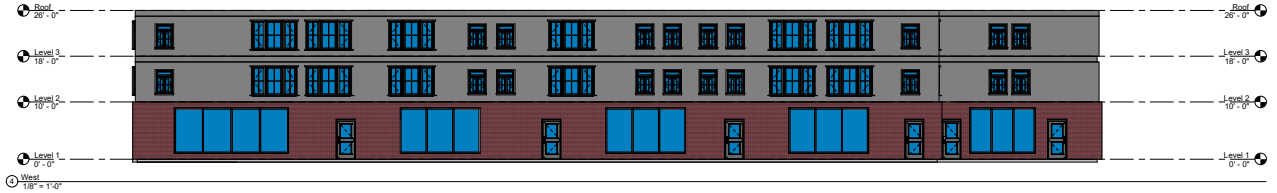

AUTODESK

www.autodesk.com/revit

Consultant
Address
Address
Address
Phone

Consultant
Address
Address
Address
Phone

Consultant
Address
Address
Address
Phone

Consultant
Address
Address
Address
Phone

Consultant
Address
Address
Address
Phone

No.	Description	Date

CEM 4446

Rodanthe Mixed-Use Building

Elevations

Project Number	Team B
Date	3-19-21
Drawn By	Sam Bohaty
Checked By	Cameron Wetzler

A103

Scale: As indicated

3/17/2021 1:23:33 PM

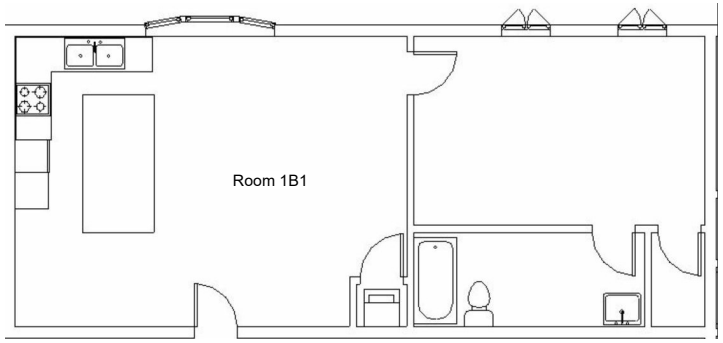

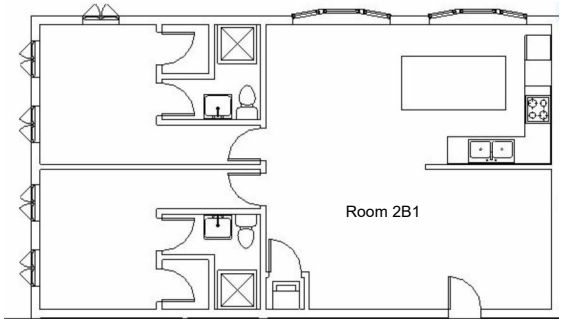

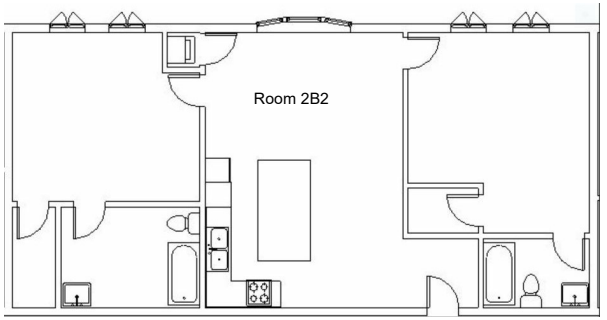

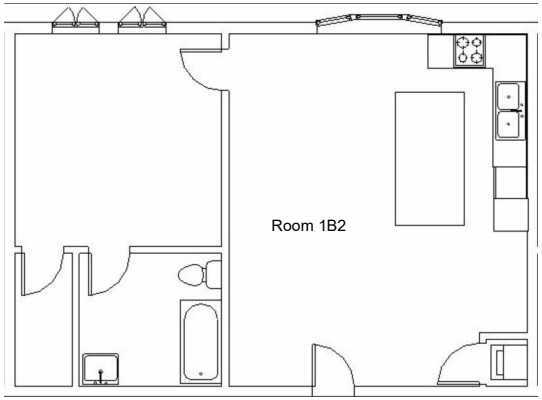

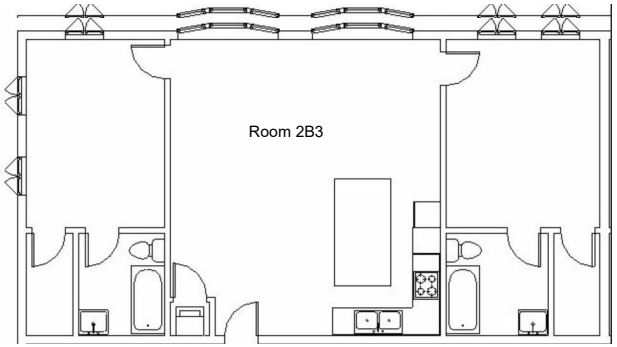

AUTODESK

www.autodesk.com/revit

Consultant
Address
Address
Address
Phone

Consultant
Address
Address
Address
Phone

Consultant
Address
Address
Address
Phone

Consultant
Address
Address
Address
Phone

Consultant
Address
Address
Address
Phone

No.	Description	Date

CEM 4446

Rodanthe
Mixed-Use Building

Typical Bedrooms

Project Number	Team B
Date	3-19-21
Drawn By	Sam Bohaty
Checked By	Cameron Wetzler

A104

Scale

4/12/2021 4:35:28 PM