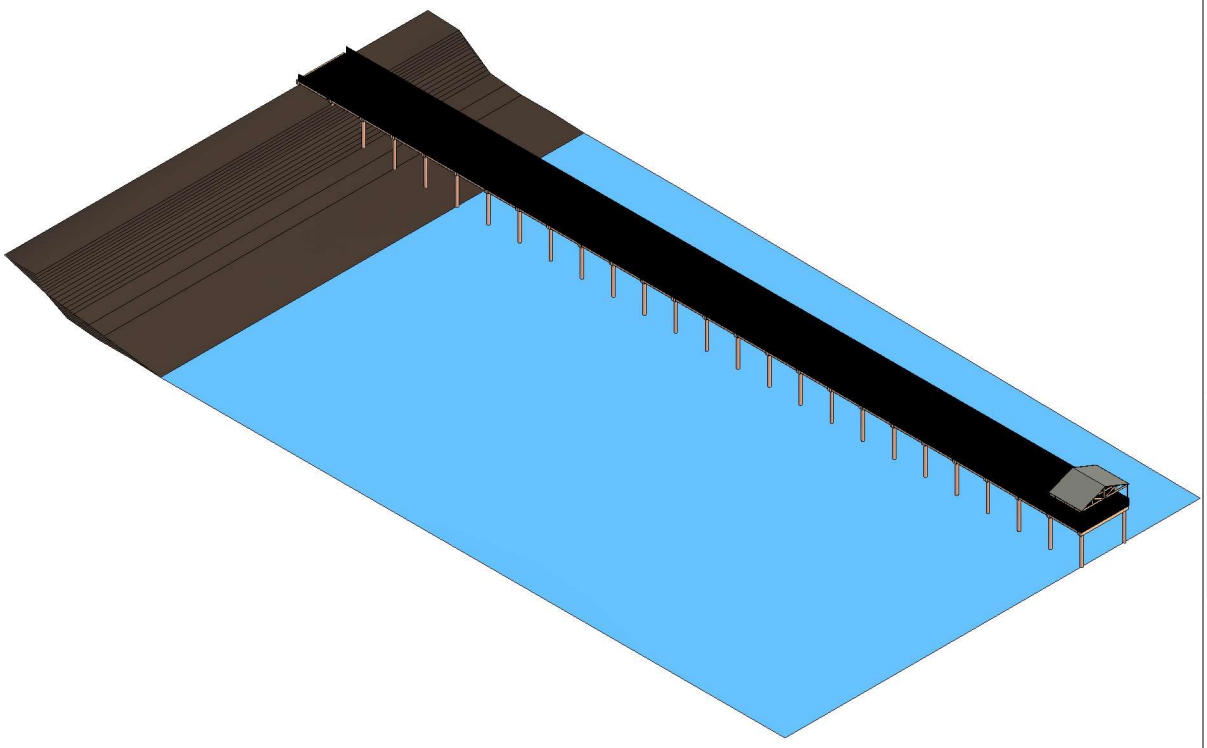

1 3D1

AUTODESK.

www.autodesk.com/revit

Consultant
Address
Address
Address
Phone

Consultant
Address
Address
Address
Phone

Consultant
Address
Address
Address
Phone

Consultant
Address
Address
Address
Phone

Consultant
Address
Address
Address
Phone

No.	Description	Date

Owner

Rodanthe Pier

3D view

Project Number	Project Number
Date	Issue Date
Drawn By	Author
Checked By	Checker

101

Scale

4/29/2021 10:09:19 PM

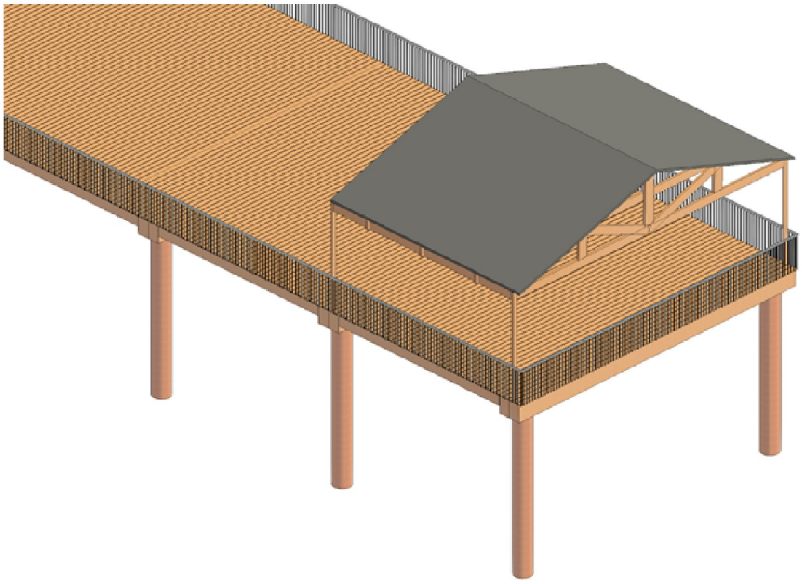

AUTODESK.

www.autodesk.com/revit

Consultant
Address
Address
Address
Phone

Consultant
Address
Address
Address
Phone

Consultant
Address
Address
Address
Phone

Consultant
Address
Address
Address
Phone

Consultant
Address
Address
Address
Phone

No.	Description	Date

Owner

Rodanthe Pier

3D view of Gazebo

Project Number	Project Number
Date	Issue Date
Drawn By	Author
Checked By	Checker

102

Scale

4/19/2021 8:34:49 AM

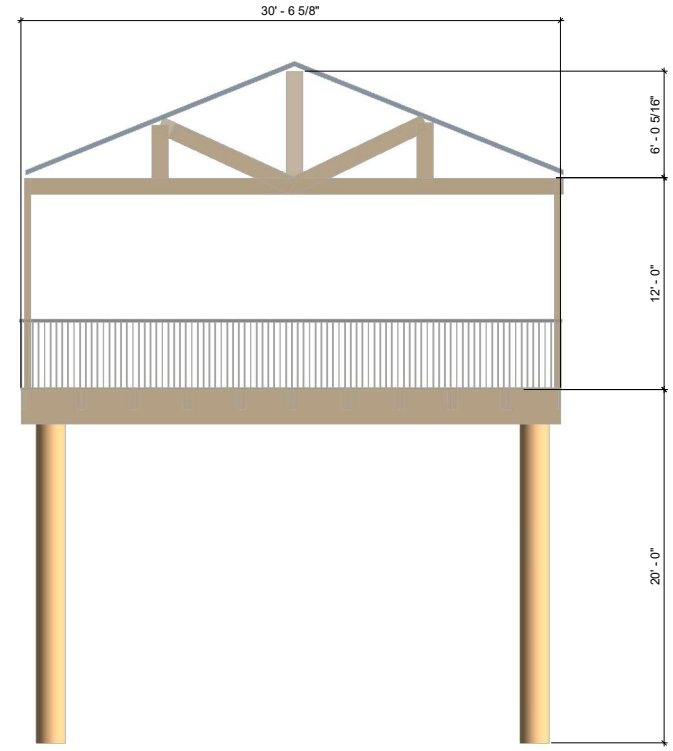

1 West
1/2" = 1'-0"

AUTODESK

www.autodesk.com/revit

Consultant
Address
Address
Address
Phone

Consultant
Address
Address
Address
Phone

Consultant
Address
Address
Address
Phone

Consultant
Address
Address
Address
Phone

Consultant
Address
Address
Address
Phone

No.	Description	Date

Owner

Rodanthe Pier

Gazebo View

Project Number	Project Number
Date	Issue Date
Drawn By	Author
Checked By	Checker

103

Scale	1/2" = 1'-0"

4/15/2021 9:31:23 PM

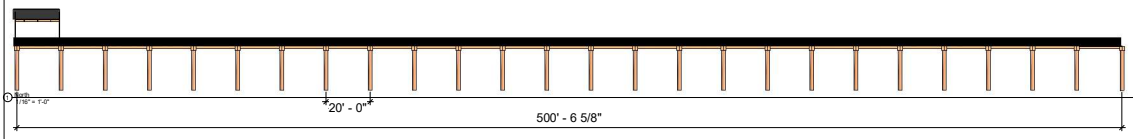

AUTODESK.

www.autodesk.com/revit

Consultant
Address
Address
Address
Phone

Consultant
Address
Address
Address
Phone

Consultant
Address
Address
Address
Phone

Consultant
Address
Address
Address
Phone

Consultant
Address
Address
Address
Phone

No.	Description	Date

Owner

Rodanthe Pier

North View

Project Number	Project Number
Date	Issue Date
Drawn By	Author
Checked By	Checker

104

Scale 1/16" = 1'-0"

4/19/2021 1:14:28 PM

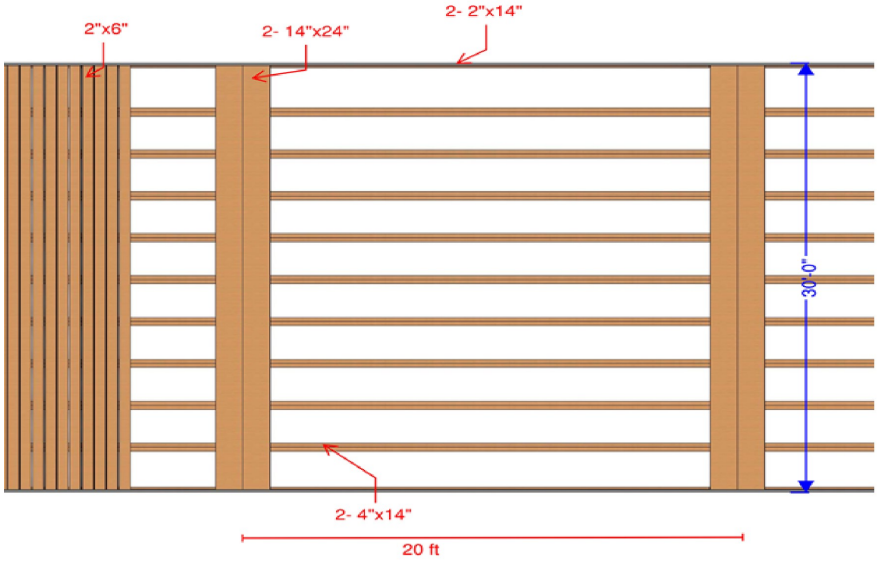

AUTODESK

www.autodesk.com/revit

Consultant
Address
Address
Address
Phone

Consultant
Address
Address
Address
Phone

Consultant
Address
Address
Address
Phone

Consultant
Address
Address
Address
Phone

Consultant
Address
Address
Address
Phone

No.	Description	Date

Owner

Rodanthe Pier

Plan view

Project Number	Project Number
Date	Issue Date
Drawn By	Author
Checked By	Checker

105

Scale

4/15/2021 10:29:49 PM