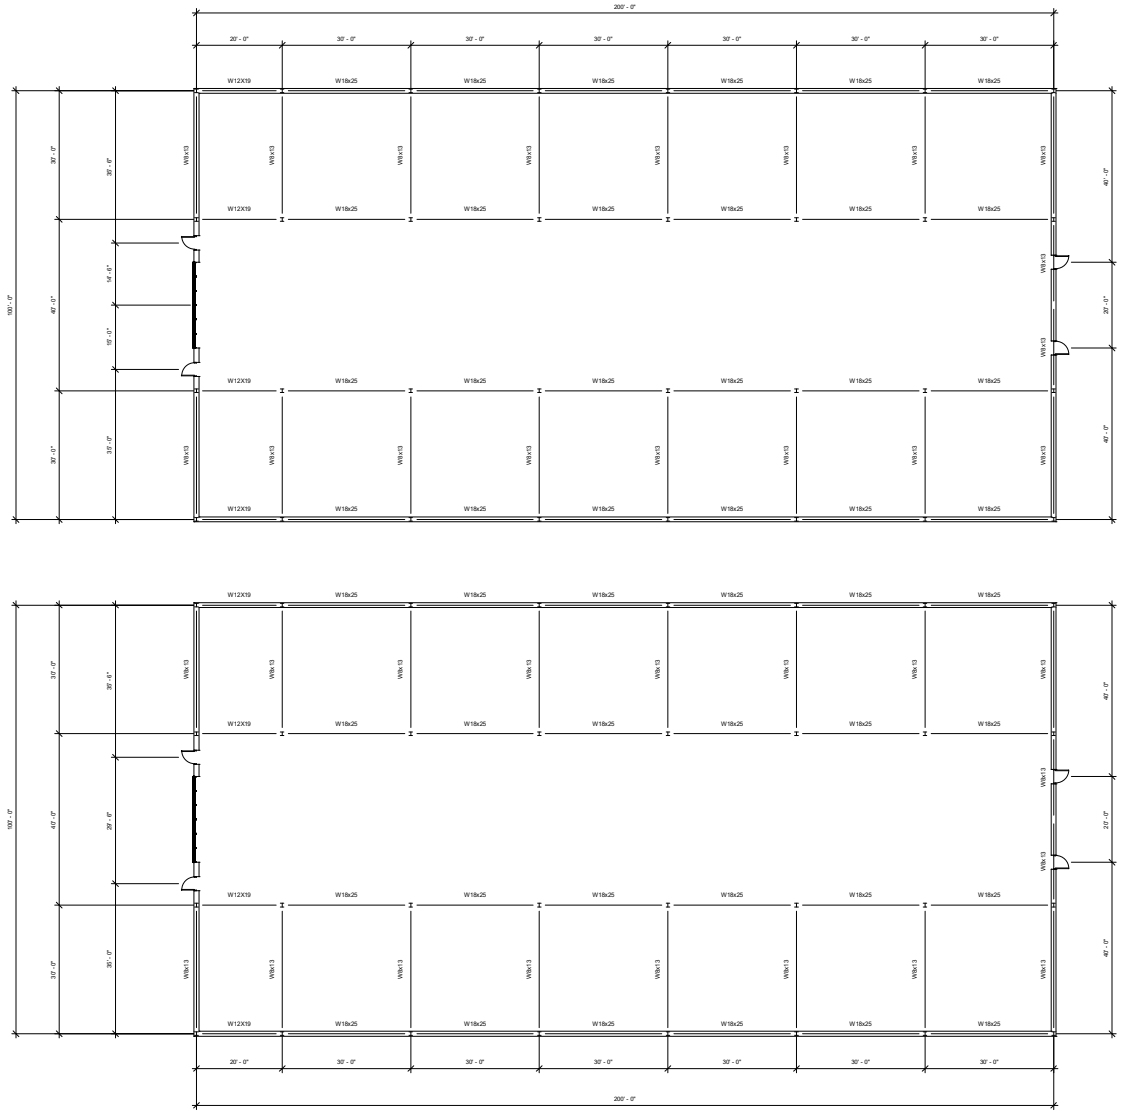

1 Steel L1
3/32" = 1'-0"

AUTODESK.

www.autodesk.com/revit

Consultant
Address
Address
Address
Phone

Consultant
Address
Address
Address
Phone

Consultant
Address
Address
Address
Phone

Consultant
Address
Address
Address
Phone

Consultant
Address
Address
Address
Phone

No.	Description	Date

Taylor Kulik

Boat Storage Facility

Steel Layout Level 1-3

Project Number	1
Date	3.19.21
Drawn By	Taylor Kulik
Checked By	T Kulik

A101

Scale 3/32" = 1'-0"

4/14/2021 2:19:30 PM

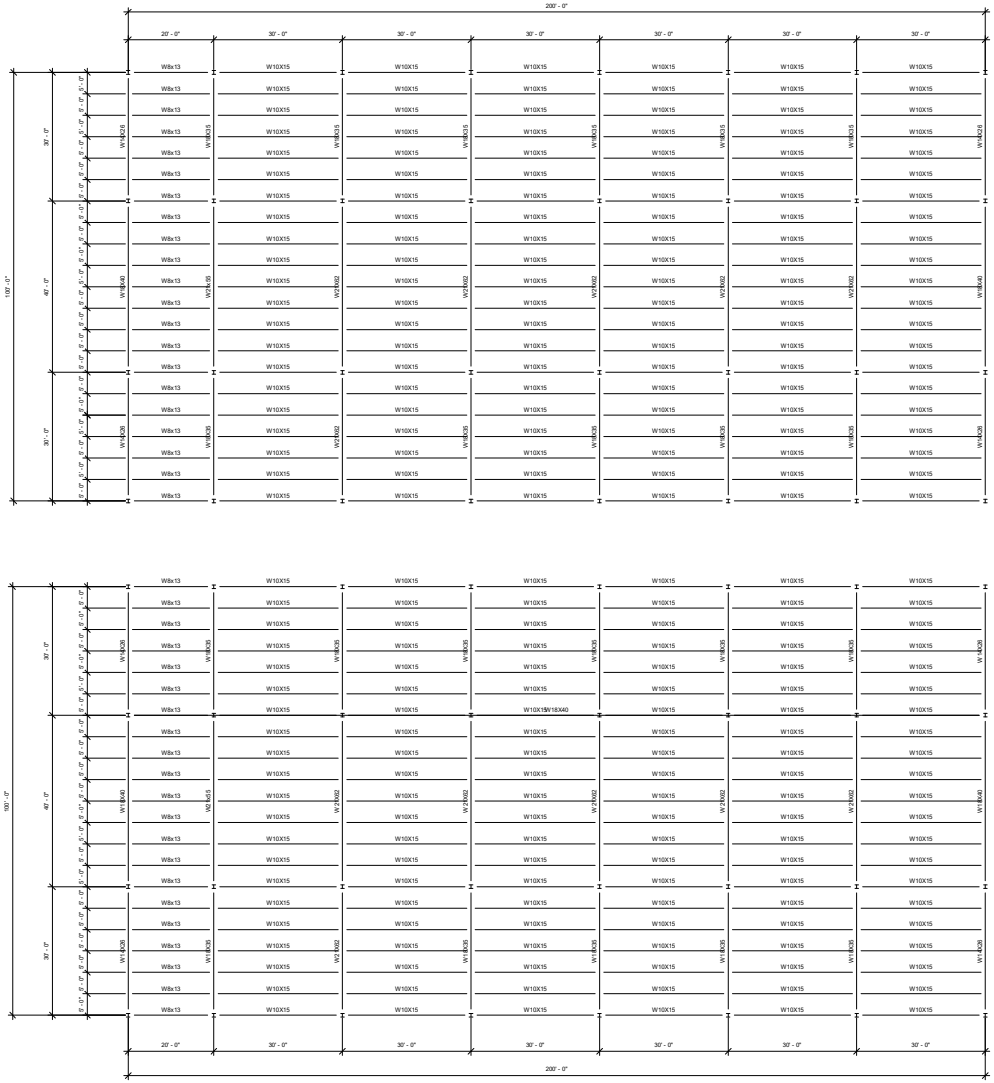

1 Roof
3/32" = 1'-0"

AUTODESK.

www.autodesk.com/revit

Consultant
Address
Address
Address
Phone

Consultant
Address
Address
Address
Phone

Consultant
Address
Address
Address
Phone

Consultant
Address
Address
Address
Phone

Consultant
Address
Address
Address
Phone

No.	Description	Date

Taylor Kulik

Boat Storage Facility

Steel Layout Roof

Project Number	1
Date	3.19.21
Drawn By	Author
Checked By	Checker

A102

Scale 3/32" = 1'-0"

4/14/2021 2:19:35 PM

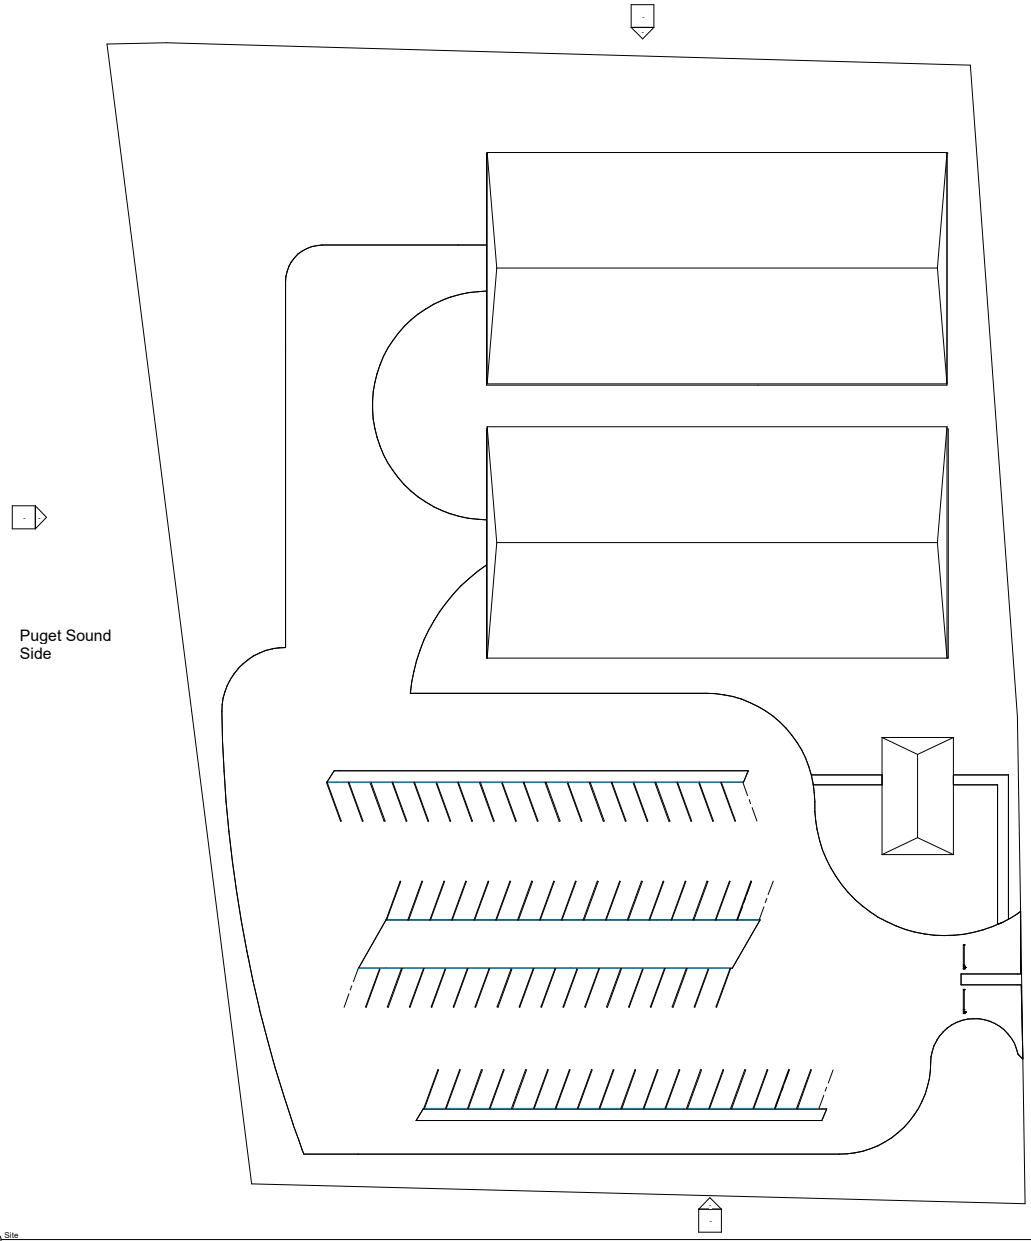

1 Site
1" = 20'-0"

AUTODESK.

www.autodesk.com/revit

Consultant
Address
Address
Address
Phone

Consultant
Address
Address
Address
Phone

Consultant
Address
Address
Address
Phone

Consultant
Address
Address
Address
Phone

Consultant
Address
Address
Address
Phone

No.	Description	Date

Taylor Kulik

Boat Storage Facility

Site Plan

Project Number	1
Date	3.19.21
Drawn By	Author
Checked By	Checker

A103

Scale 1" = 20'-0"

4/14/2021 2:19:38 PM

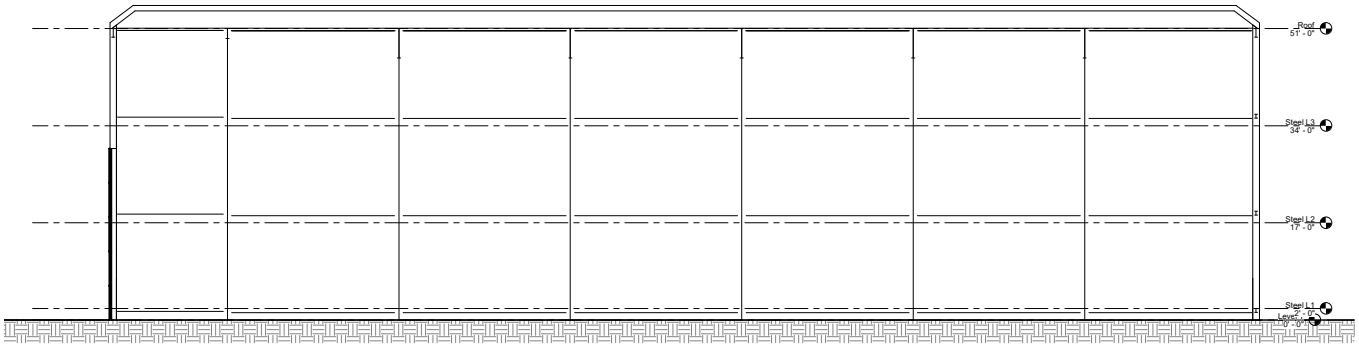

1 Section 1
1/8" = 1'-0"

AUTODESK.

www.autodesk.com/revit

Consultant
Address
Address
Address
Phone

Consultant
Address
Address
Address
Phone

Consultant
Address
Address
Address
Phone

Consultant
Address
Address
Address
Phone

Consultant
Address
Address
Address
Phone

No.	Description	Date

Taylor Kulik

Boat Storage Facility

North Facing Section Cut

Project Number	1
Date	3.19.21
Drawn By	Author
Checked By	Checker

A104

Scale 1/8" = 1'-0"

4/14/2021 2:19:40 PM

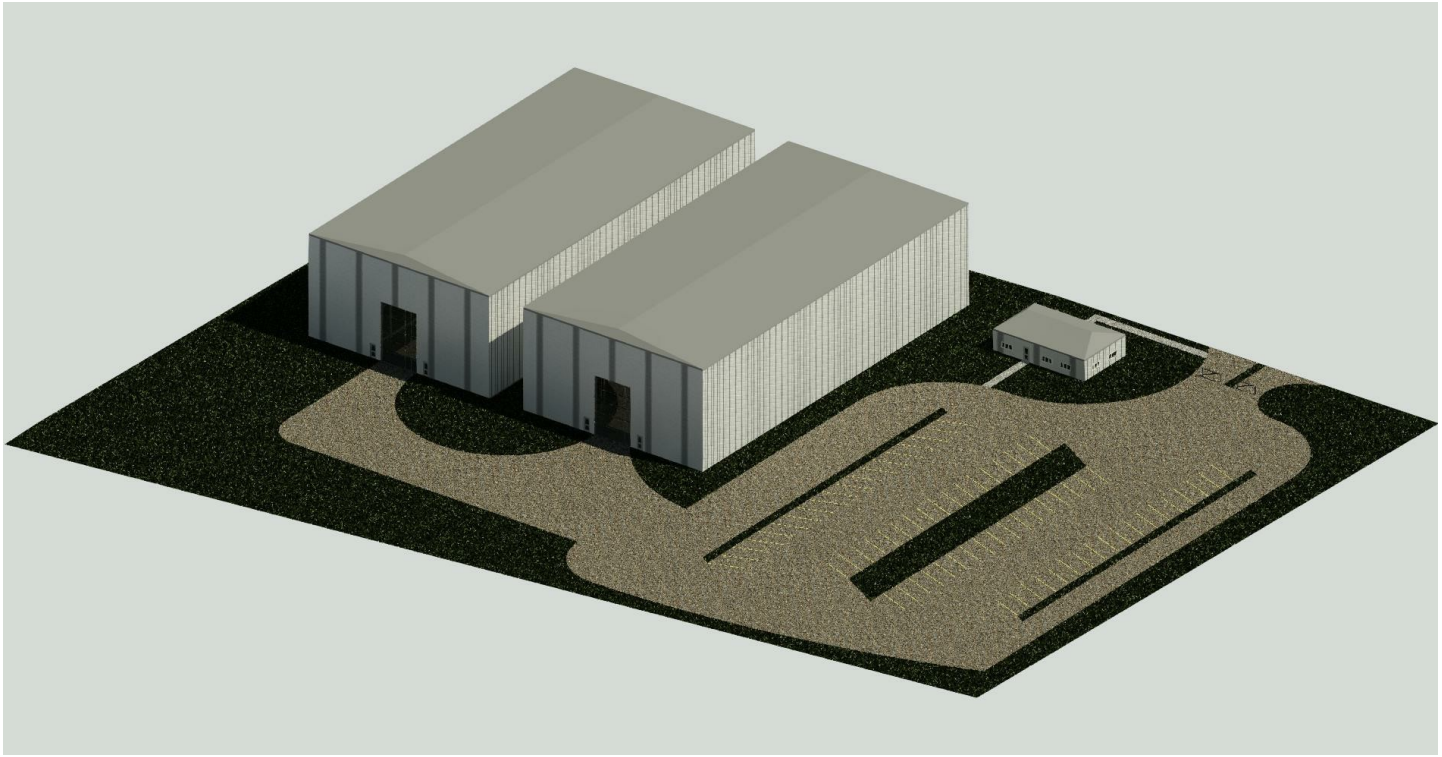

1 Full Site/Buildings
6" = 1'-0"

AUTODESK.

www.autodesk.com/revit

Consultant
Address
Address
Address
Phone

Consultant
Address
Address
Address
Phone

Consultant
Address
Address
Address
Phone

Consultant
Address
Address
Address
Phone

Consultant
Address
Address
Address
Phone

No.	Description	Date

Taylor Kulik

Boat Storage Facility

Full Site Rendering

Project Number	1
Date	3.19.21
Drawn By	Author
Checked By	Checker

A105

Scale 6" = 1'-0"

4/14/2021 2:19:43 PM

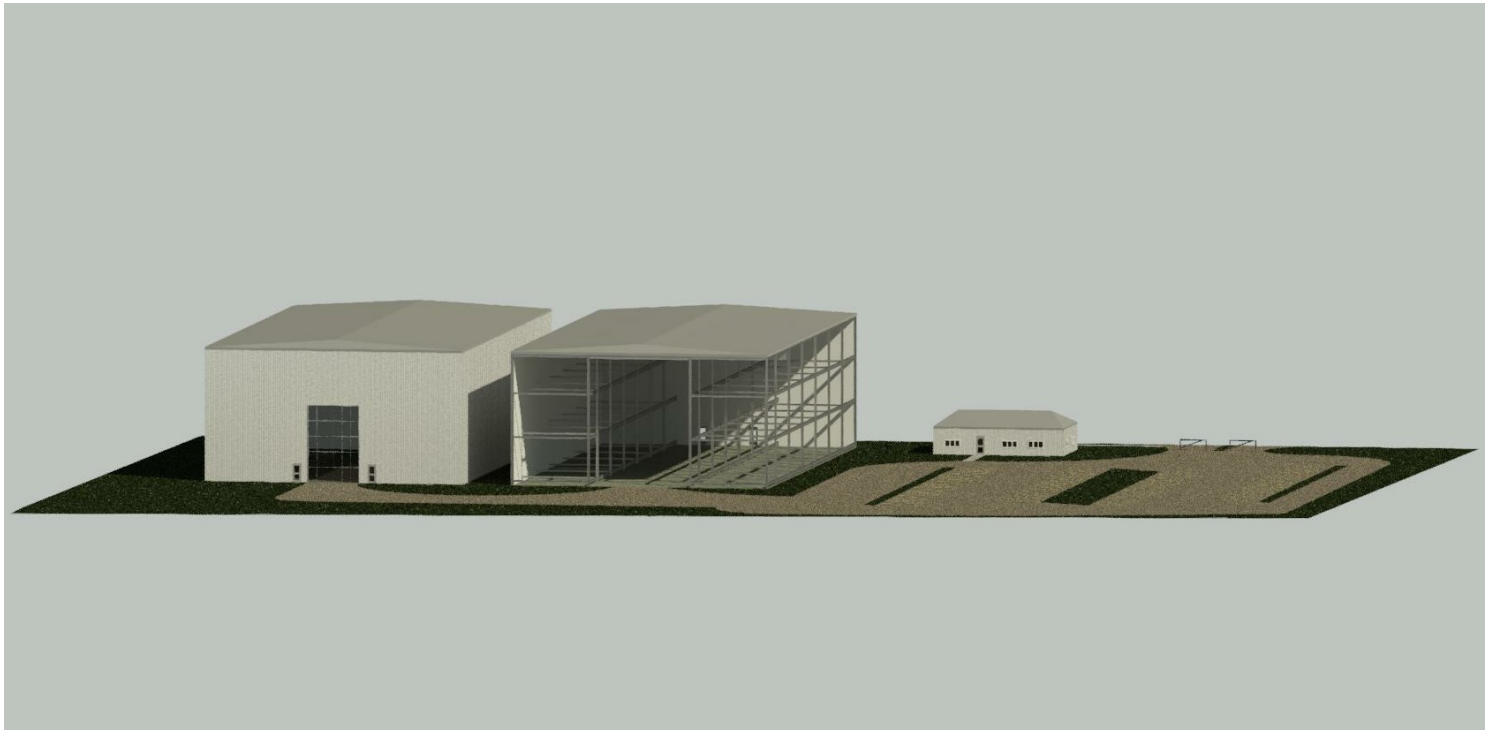

1 Steel Building Example
6" = 1'-0"

AUTODESK.

www.autodesk.com/revit

Consultant
Address
Address
Address
Phone

Consultant
Address
Address
Address
Phone

Consultant
Address
Address
Address
Phone

Consultant
Address
Address
Address
Phone

Consultant
Address
Address
Address
Phone

No.	Description	Date

Taylor Kulik

Boat Storage Facility

Exposed Steel Building

Project Number	1
Date	3.19.21
Drawn By	Author
Checked By	Checker

A106

Scale	6" = 1'-0"

4/14/2021 2:19:46 PM